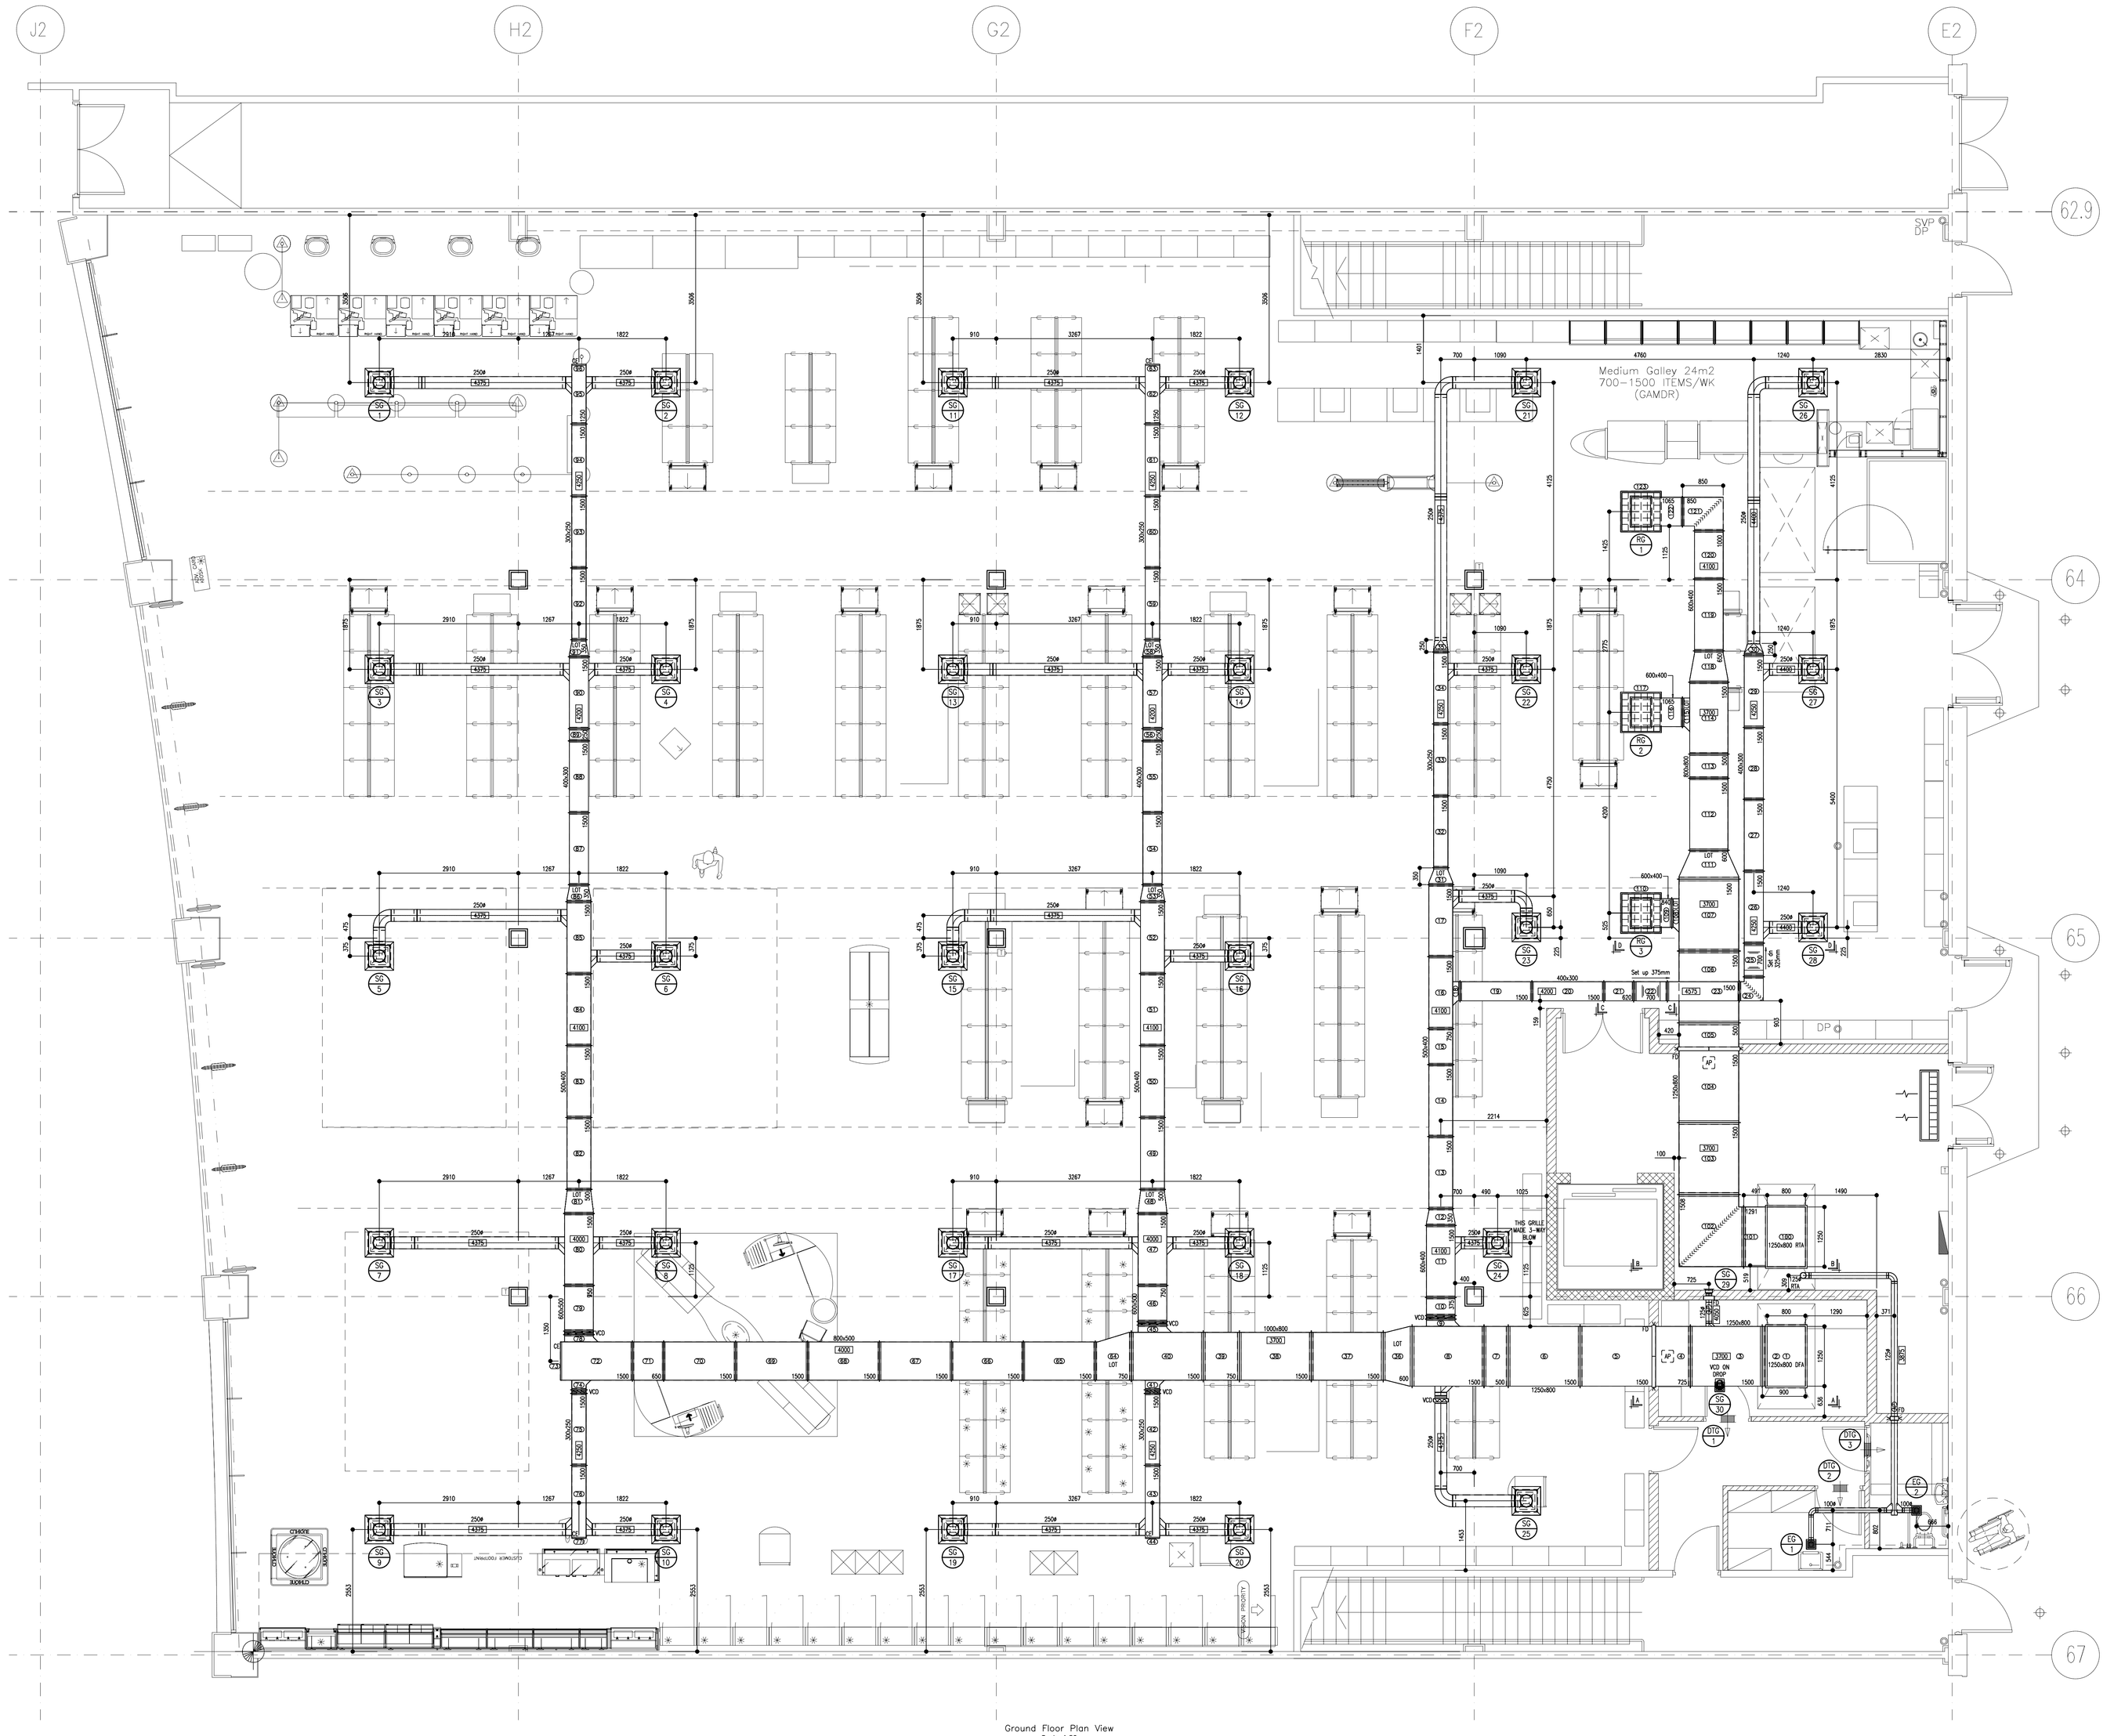

Ground Floor Plan View
Scale 1:50

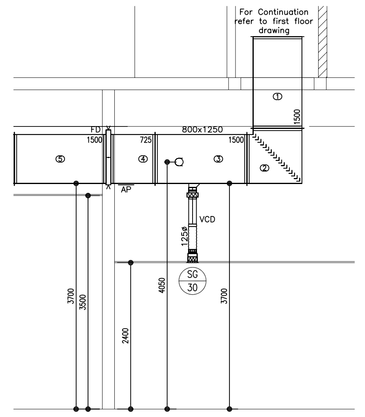

Section A-A
Scale 1:50

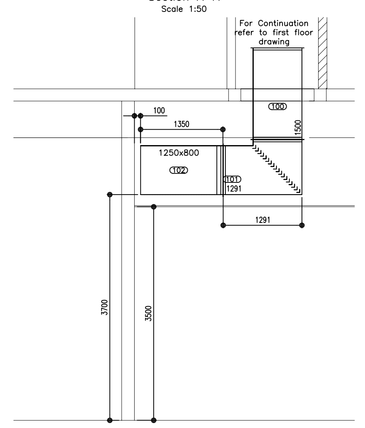

Section B-B
Scale 1:50

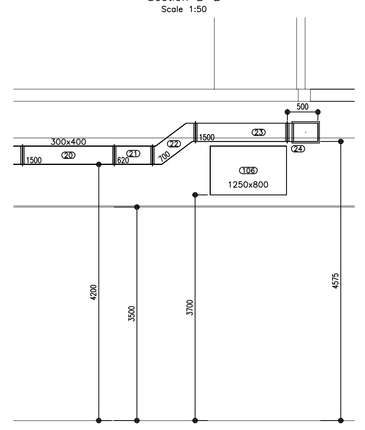

Section C-C
Scale 1:50

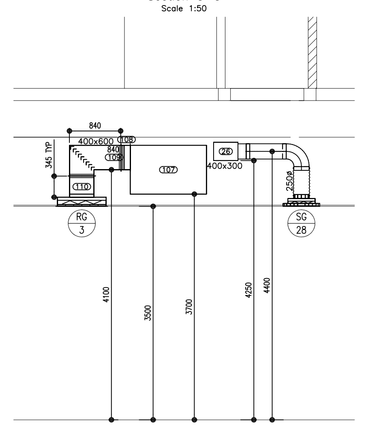

Section D-D
Scale 1:50

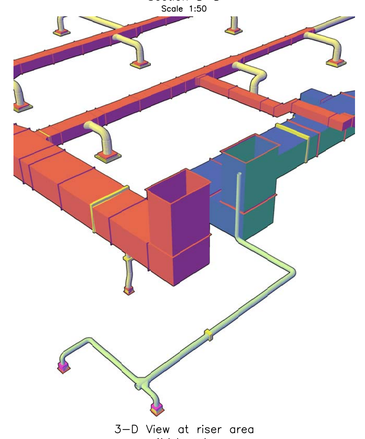

3-D View at riser area
Not to scale

NOTES:-

LEGEND:-

OE = OPEN END
CE = CAP END
LOT = LEVEL ON TOP
LOB = LEVEL ON BOTTOM
CT = CENTRAL TAPER
RHC = RE-HEAT COIL
VCD = VOLUME CONTROL DAMPER
FD = FIRE DAMPER
SD = SMOKE DAMPER
MD = MOTORISED DAMPER
ASD = AUTO SHUT-OFF DAMPER
QD = QUADRANT DAMPER
AD = ACCESS DOOR
HH = HAND HOLE
TOS = TRIM ON SITE
LF = LOOSE FLANGE
NTS = NOT TO SCALE
SS = SITE SIZE
U/S = UNDERSIDE
CL = CENTRE LINE
FFL = FINISHED FLOOR LEVEL
SFL = STRUCTURAL FLOOR LEVEL
⊕ = ALL AROUND

PLEASE NOTE THAT ALL HEIGHTS INDICATED 00000 ARE FROM THE STRUCTURAL FLOOR LEVEL TO THE UNDERSIDE OF RECTANGULAR DUCTWORK AND CENTRE LINE OF CIRCULAR DUCTWORK

TYPICAL SUPPORT DETAILS:-

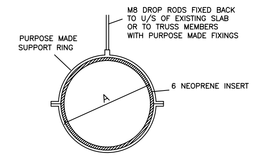

CIRCULAR DUCT SUPPORT DETAILS

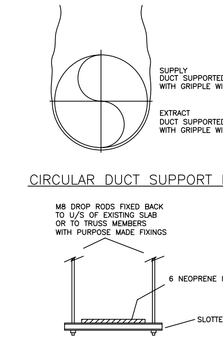

RECTANGULAR DUCT SUPPORT DETAIL

REV	DATE	DESCRIPTION

Drg.Status: **CONSTRUCTION**

© All rights reserved
The right of K.E.M. Drawing Services Ltd. to be the originator and owner of this work has been asserted in accordance with the Copyright, Patents and Designs Act 1988.
This drawing may not be reproduced in whole or in part, stored in a retrieval system or transmitted by any means without the express permission of K.E.M. Drawing Services Ltd.

kem
drawing services ltd.
Park Lane House
47 Broad Street
Glasgow
G40 2QW
Tel : 0141 550 4477 | Fax : 0141 550 4423
E-MAIL : kem@kemdrawing.com

CLIENT:
Boots
NOTTINGHAM NG90 1BS
Tel No 0115 9506111

PROJECT TITLE:
BOOTS – STORE 0644
Silverburn
Pollock

DRG TITLE:
Ground Floor Level
Supply & Extract Ventilation

date:	by:	scale(s):
	K.E.McInally	1:50 @ A0

JOB No: 2041

DRG No: 2041(57)001

REVISION: